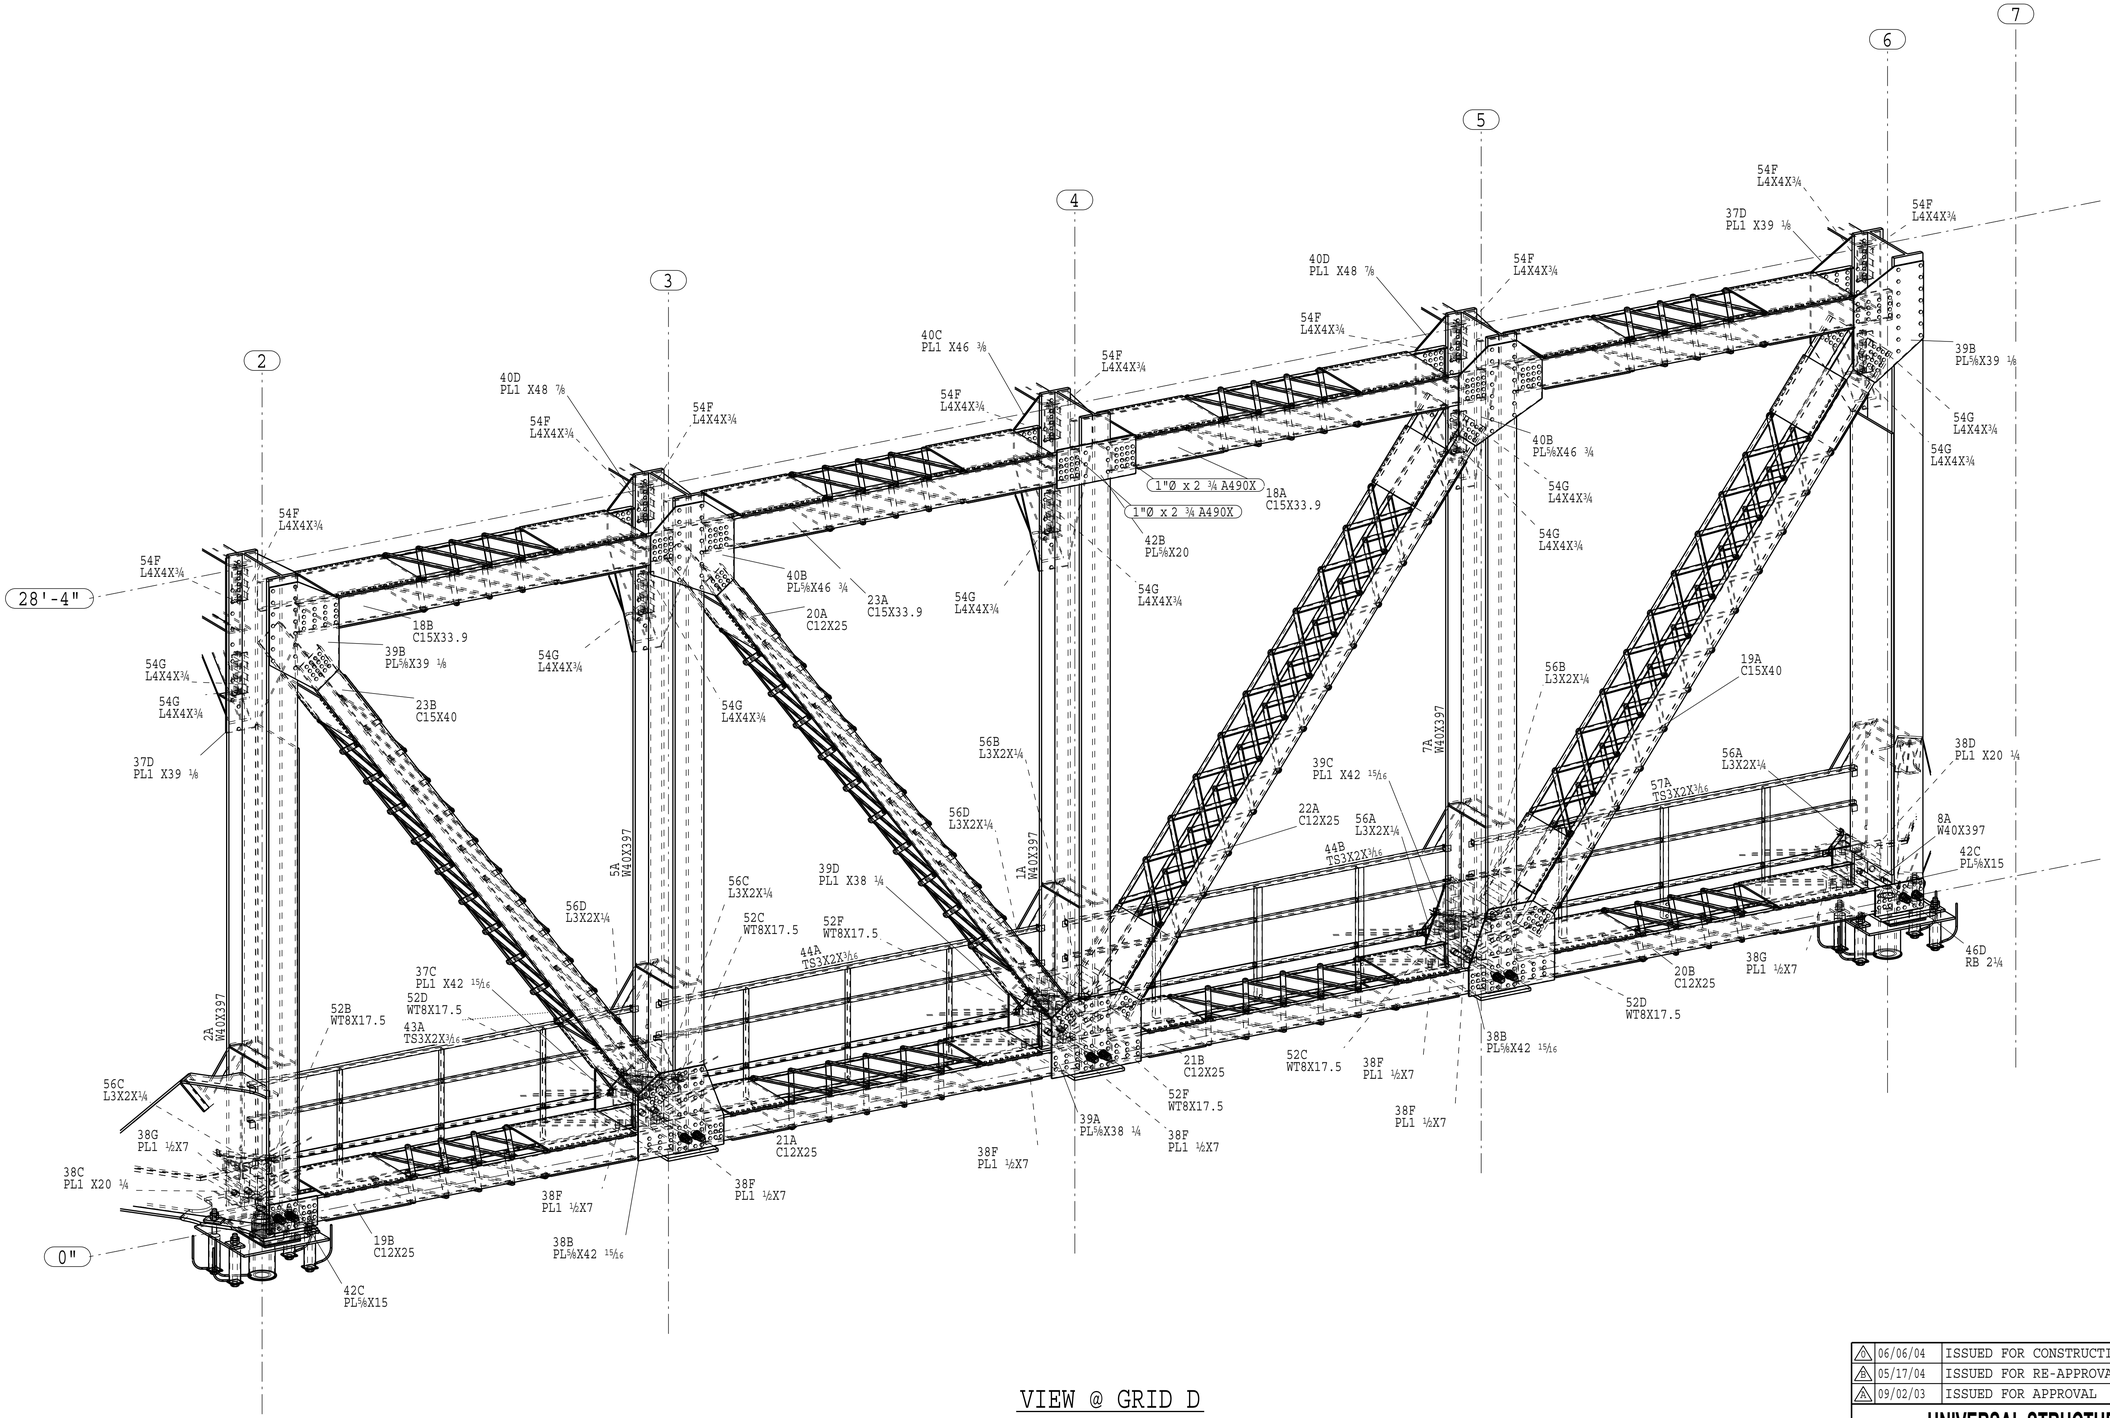

VIEW @ GRID D

3	06/06/04	ISSUED FOR CONSTRUCTION	CSD
2	05/17/04	ISSUED FOR RE-APPROVAL	CSD
1	09/02/03	ISSUED FOR APPROVAL	CSD

UNIVERSAL STRUCTURAL, INC.
604 S.E. VICTORY AVE.
VANCOUVER, WASHINGTON

Cadre Steel Detailing

JOB NAME & LOCATION:
Guadalupe River Bridge
San Jose, California

ARCH.

ENGR. US Army Corps of Engineers

CONTR.

REF:

DRAWN BY: 09/02/2003 CHECKED BY:

SHEET TITLE
GRID LINE D

JOB 24107

E5 3

MODIFIED DATE: 05/17/2004 LAST PLOT DATE: 06/06/2004 CAD FILENAME: MAIN_BRIDGE_FAB-1-NEW