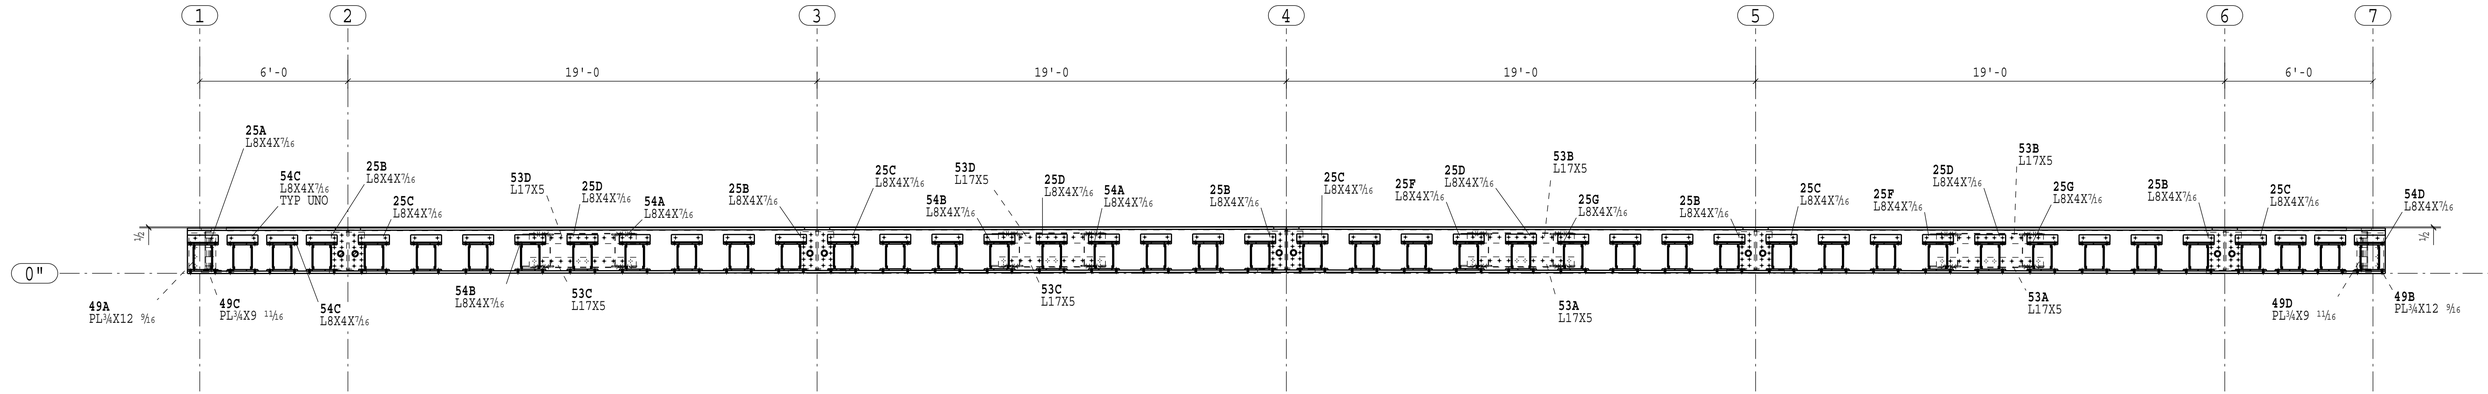

EL VIEW @ GRID LINE B

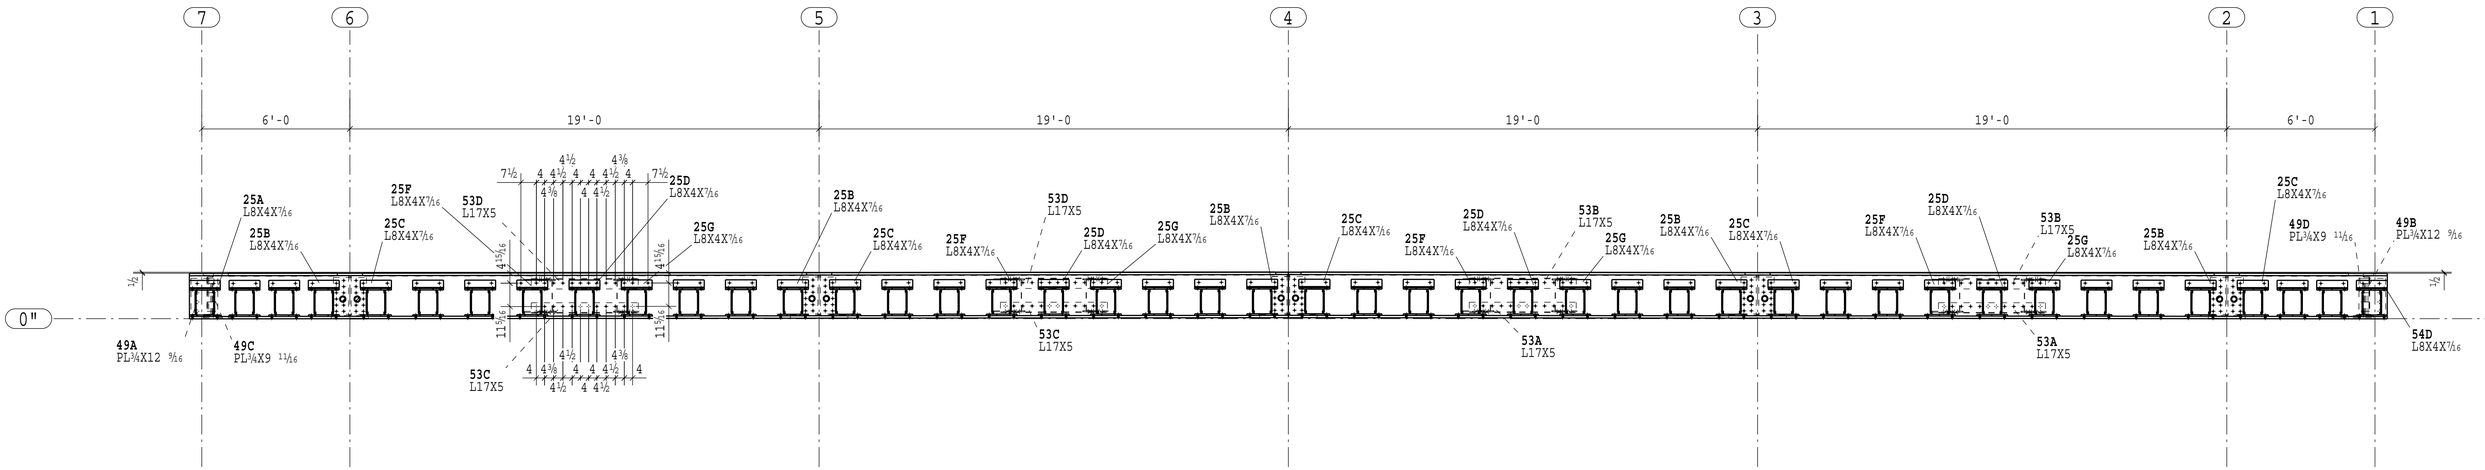

EL VIEW @ GRID LINE C

1	06/06/04	ISSUED FOR CONSTRUCTION	CSD
0	05/17/04	ISSUED FOR RE-APPROVAL	CSD

UNIVERSAL STRUCTURAL, INC.
604 S.E. VICTORY AVE.
VANCOUVER, WASHINGTON

Cadre Steel Detailing

JOB NAME & LOCATION:
Guadalupe River Bridge
San Jose, California

ARCH.
ENGR. US Army Corps of Engineers
CONTR.

REF:
JOB 24107
DRAWN BY: 05/17/2004 CHECKED BY:
SHEET TITLE
EL VIEWS @ GRIDS B AND C
E7
1

MODIFIED DATE: 05/17/2004 LAST PLOT DATE: 06/06/2004 CAD FILENAME: MAIN_BRIDGE_FAB-1-NEW